




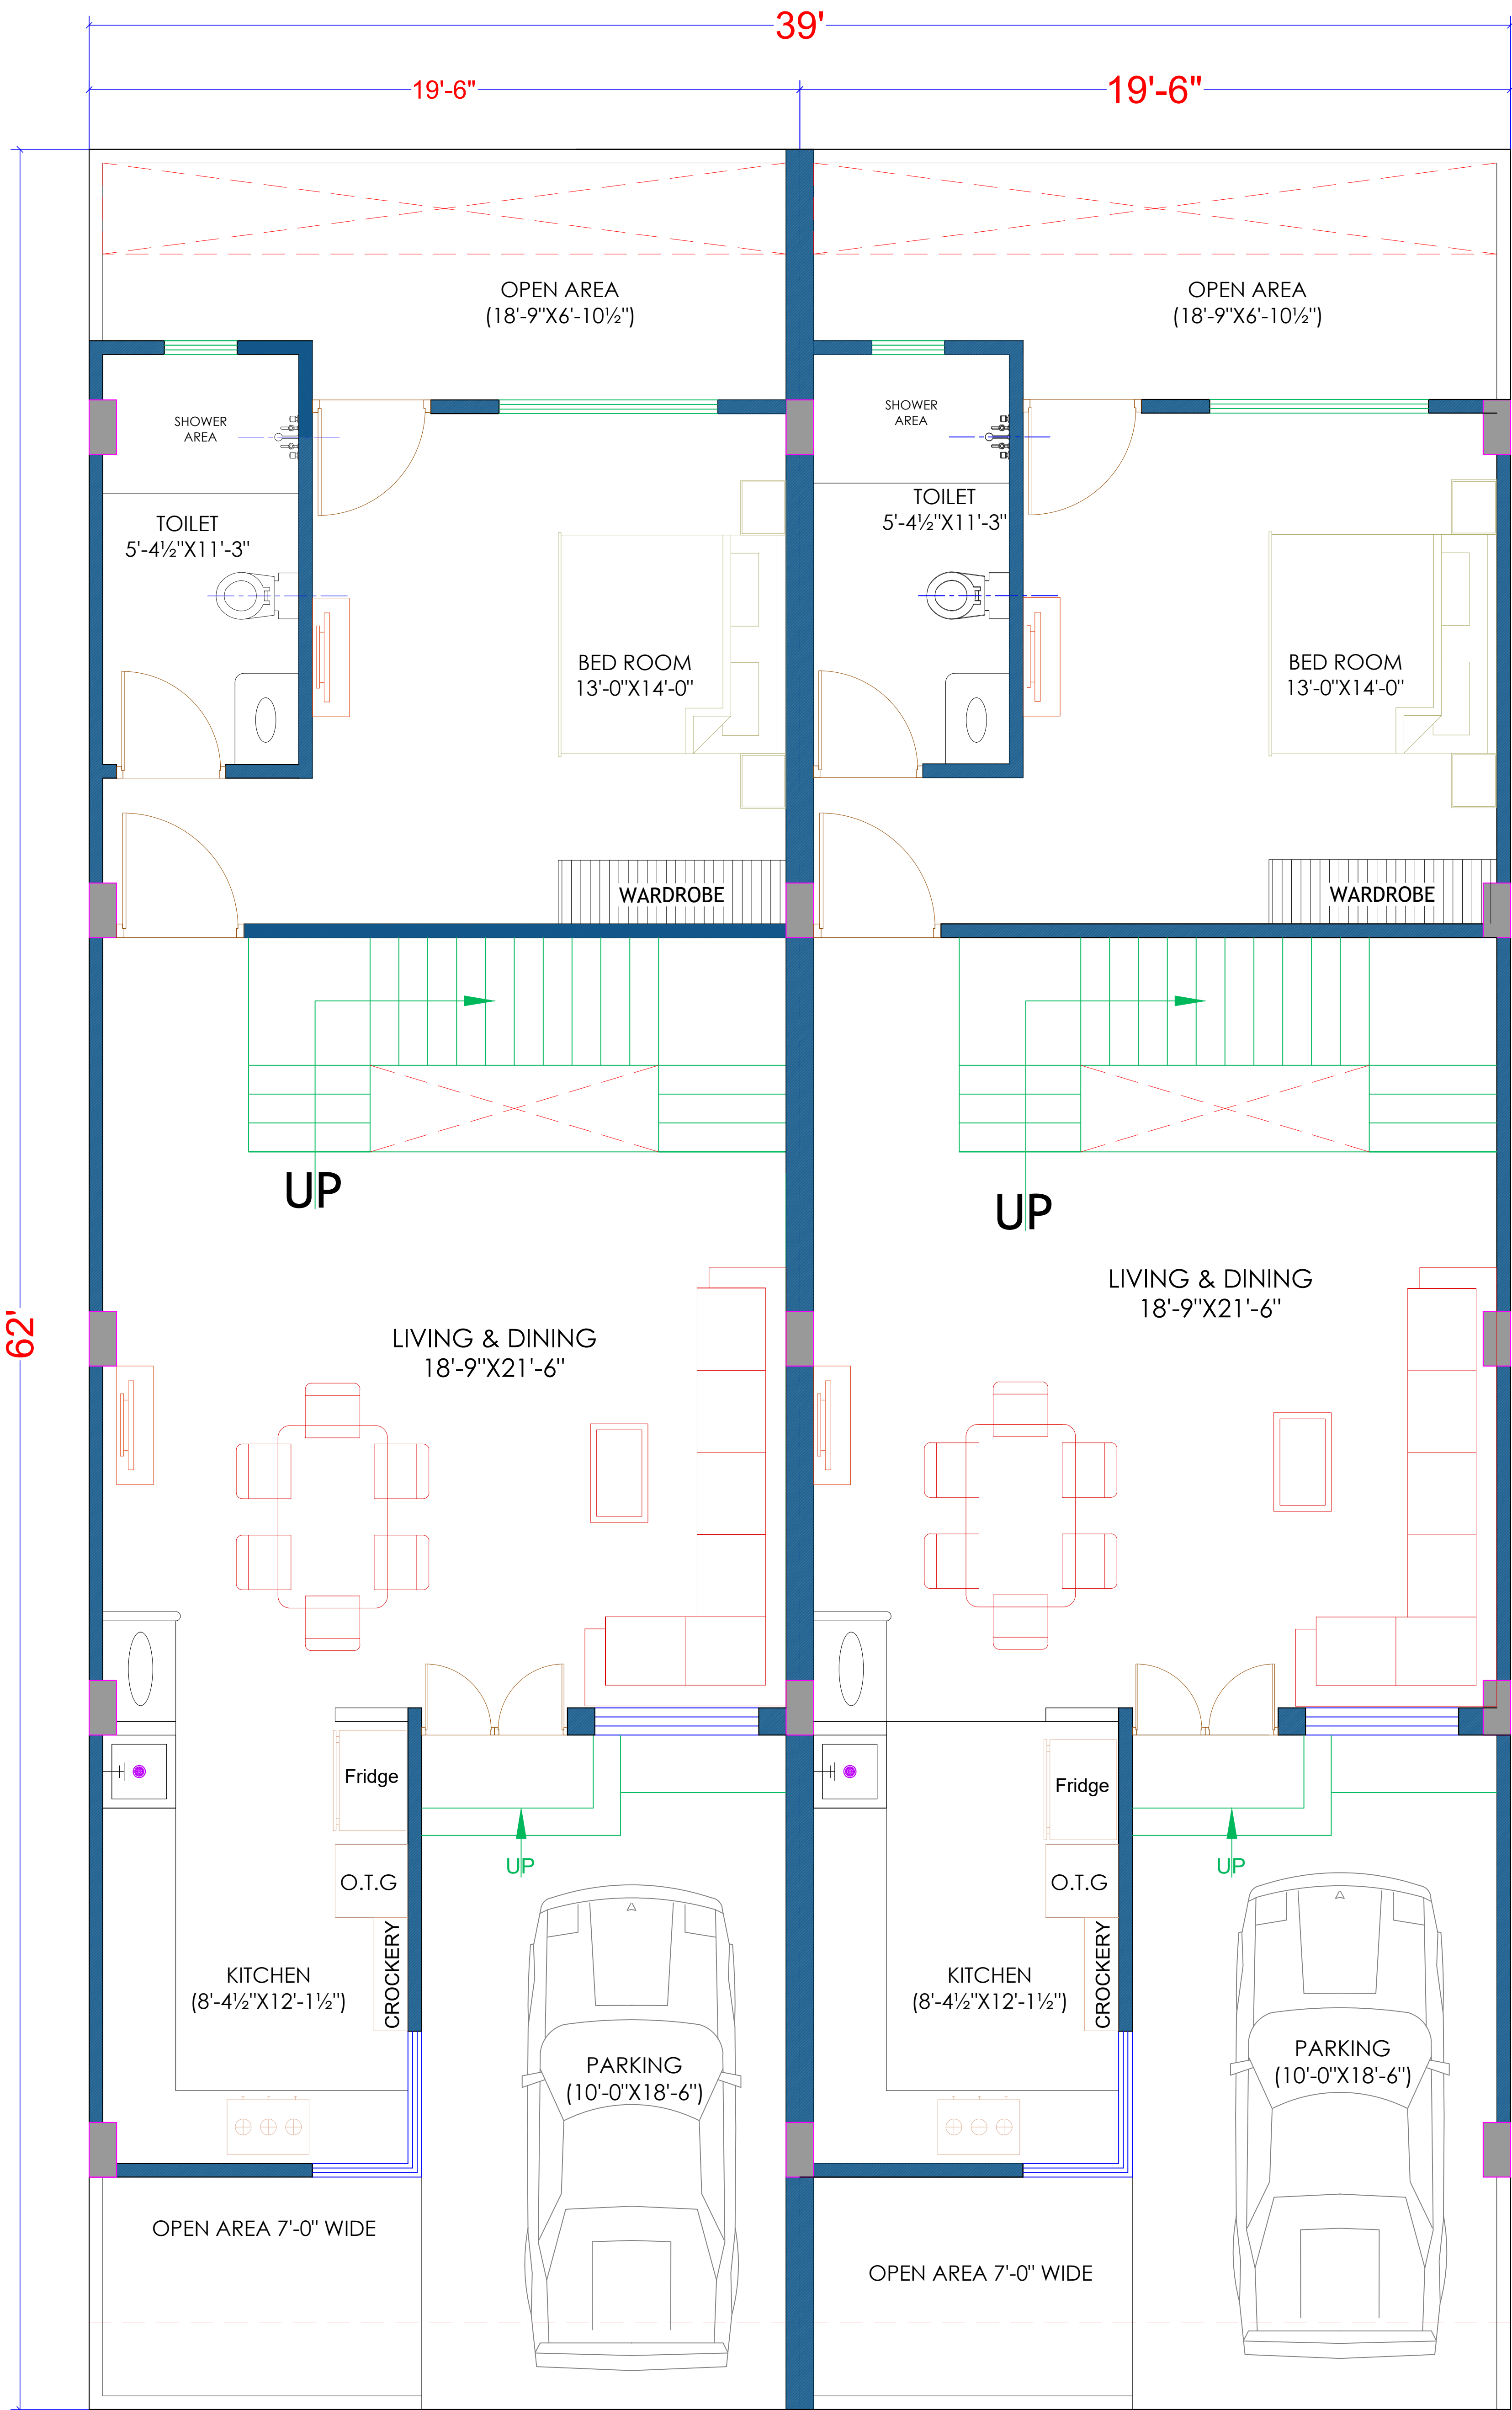

GROUND FLOOR

WARNING

1. This drawing is the sole copyright of Architects **VISTAAR** and should be used for the purpose expressly issued.

GENERAL NOTES

1. All dimensions are in feet and inches.
2. Do not scale this drawing follow written dimensions only.
3. This drawing should be read in conjunction with other architectural and structural drawings.
4. Any discrepancy in the drawing should be immediately brought to the notice of architect.

PROJECT TITLE

PROPOSED RESIDENCE FOR
MR.AKAR JI

DRAWING TITLE

GROUND FLOOR PLAN

ARCHITECTS :

VISTAAR ARCHITECTS & PLANNERS

Architects :: Interior Designers
B-2/12, Chitrkoot scheme,
main Gandhi Path,Opp mall of jaipur,Jaipur
PH.- 0141-4116461,09001010366

PATH :-		REV.		NORTH 
DRN.	DATE			
SACHIN	19-05-2025			
SCALE	JOB NO.			
N.T.S				



FIRST FLOOR

WARNING

1. This drawing is the sole copyright of Architects **VISTAAR** and should be used for the purpose expressly issued.

GENERAL NOTES

1. All dimensions are in feet and inches.
2. Do not scale this drawing follow written dimensions only.
3. This drawing should be read in conjunction with other architectural and structural drawings.
4. Any discrepancy in the drawing should be immediately brought to the notice of architect.

PROJECT TITLE

PROPOSED RESIDENCE FOR
MR.AKAR JI


DRAWING TITLE

FIRST FLOOR PLAN

ARCHITECTS :

VISTAAR ARCHITECTS & PLANNERS
Architects :: Interior Designers
B-2/12, Chitkoot scheme,
main Gandhi Path,Opp mall of jaipur,Jaipur
PH.- 0141-4116461,09001010366

PATH :-		DATE	REV.	NORTH
DRN.				
sachin		02-06-2025		
SCALE		JOB NO.		
N.T.S				

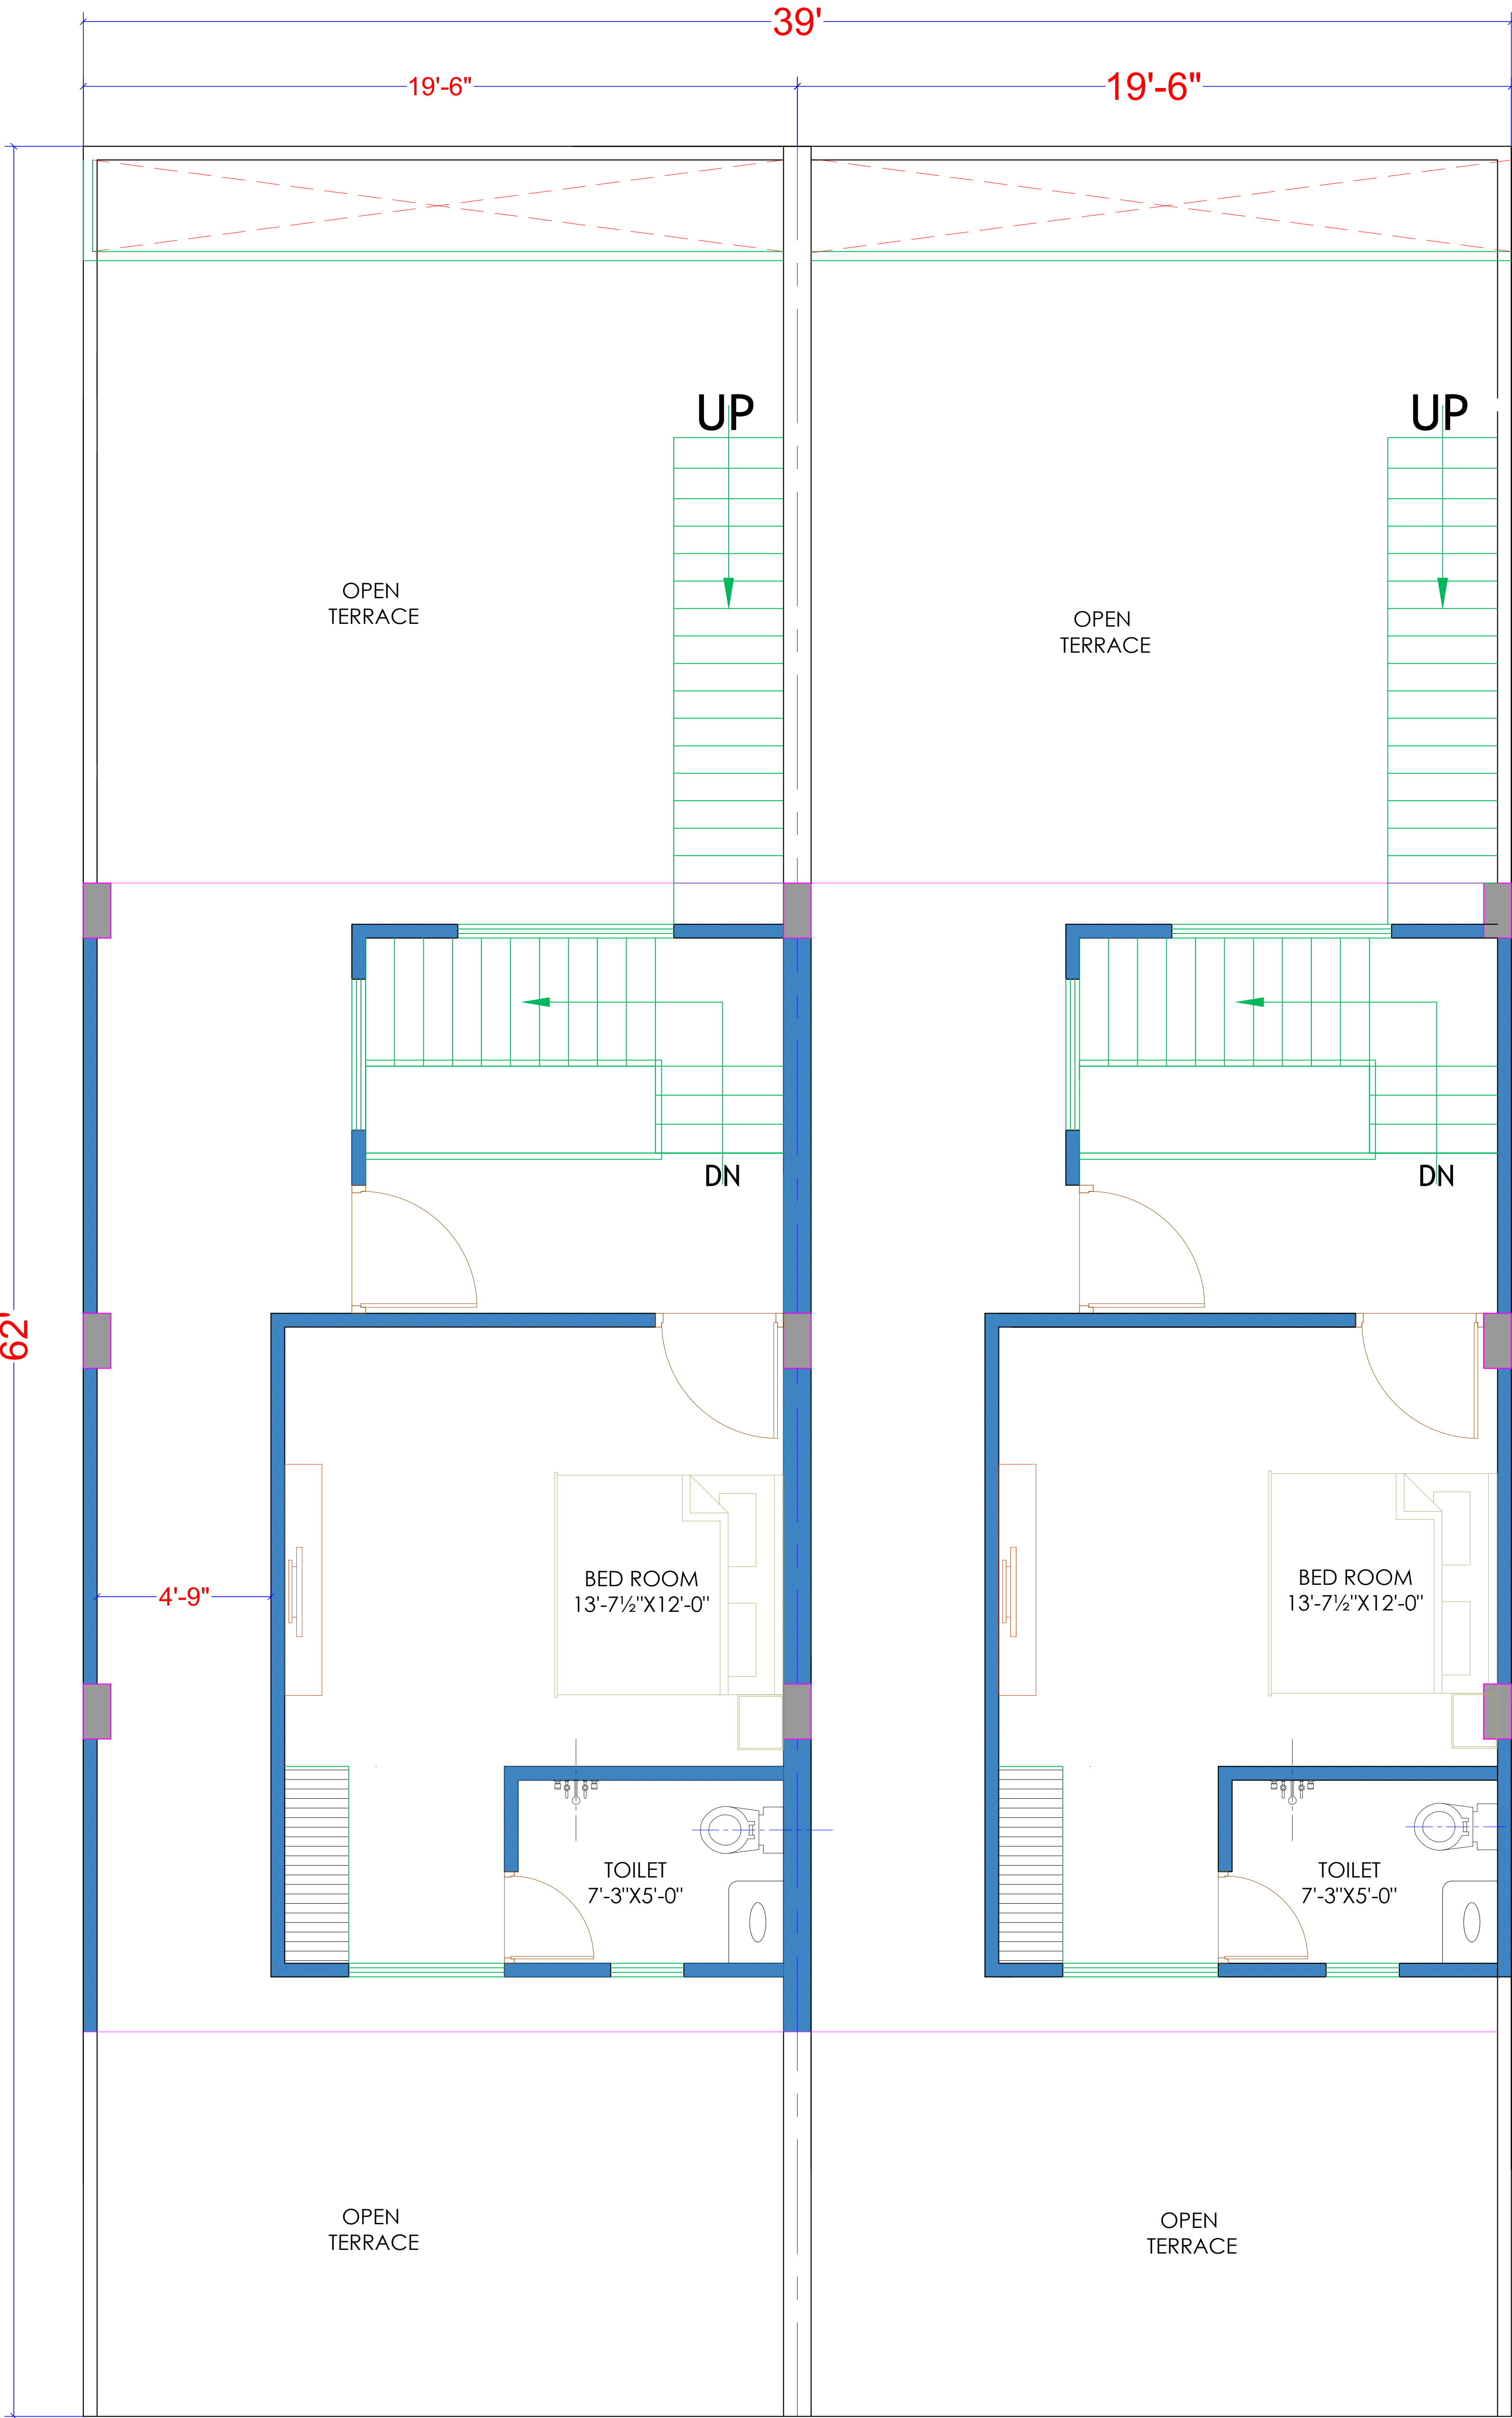

WARNING

1. This drawing is the sole copyright of Architects **VISTAAR** and should be used for the purpose expressly issued.

- GENERAL NOTES**
1. All dimensions are in feet and inches.
 2. Do not scale this drawing follow written dimensions only.
 3. This drawing should be read in conjunction with other architectural and structural drawings.
 4. Any discrepancy in the drawing should be immediately brought to the notice of architect.

PROJECT TITLE


PROPOSED RESIDENCE FOR
MR.AKAR JI

DRAWING TITLE

SECOND FLOOR PLAN

ARCHITECTS :

VISTAAR ARCHITECTS & PLANNERS
Architects :: Interior Designers
B-2/12, Chitrkoot scheme,
main Gandhi Path,Opp mall of jaipur,Jaipur
PH.- 0141-4116461,09001010366

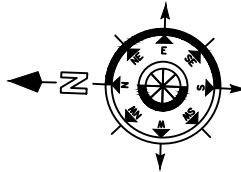PATH :-		DATE	REV.	NORTH 
DRN.				
sachin		02-06-2025		
SCALE	JOB NO.			
N.T.S				



PLOT NO- 10,10A KIRTI SAGAR
(P-BLOCK)
MANGIYAWAS NEAR BALAJI RESIDENTIAL
MANSAROVAR JAIPUR